LEGEND

- PROPERTY LINE
- 244 CONTOUR ELEVATION
- WETLAND DELINEATION
- 01-16 MONITORING WELL
- 02-16 BOREHOLE
- U.P. UTILITY POLE
- BELL TELEPHONE PEDESTAL
- R.S. SIGN
- POST GATE POST
- x x PROPOSED CHAIN LINK FENCE
- 25 x 25 GRID

SOURCE: TOPOGRAPHIC SURVEYS COMPLETED BY GHD (AUGUST - OCTOBER 2016)

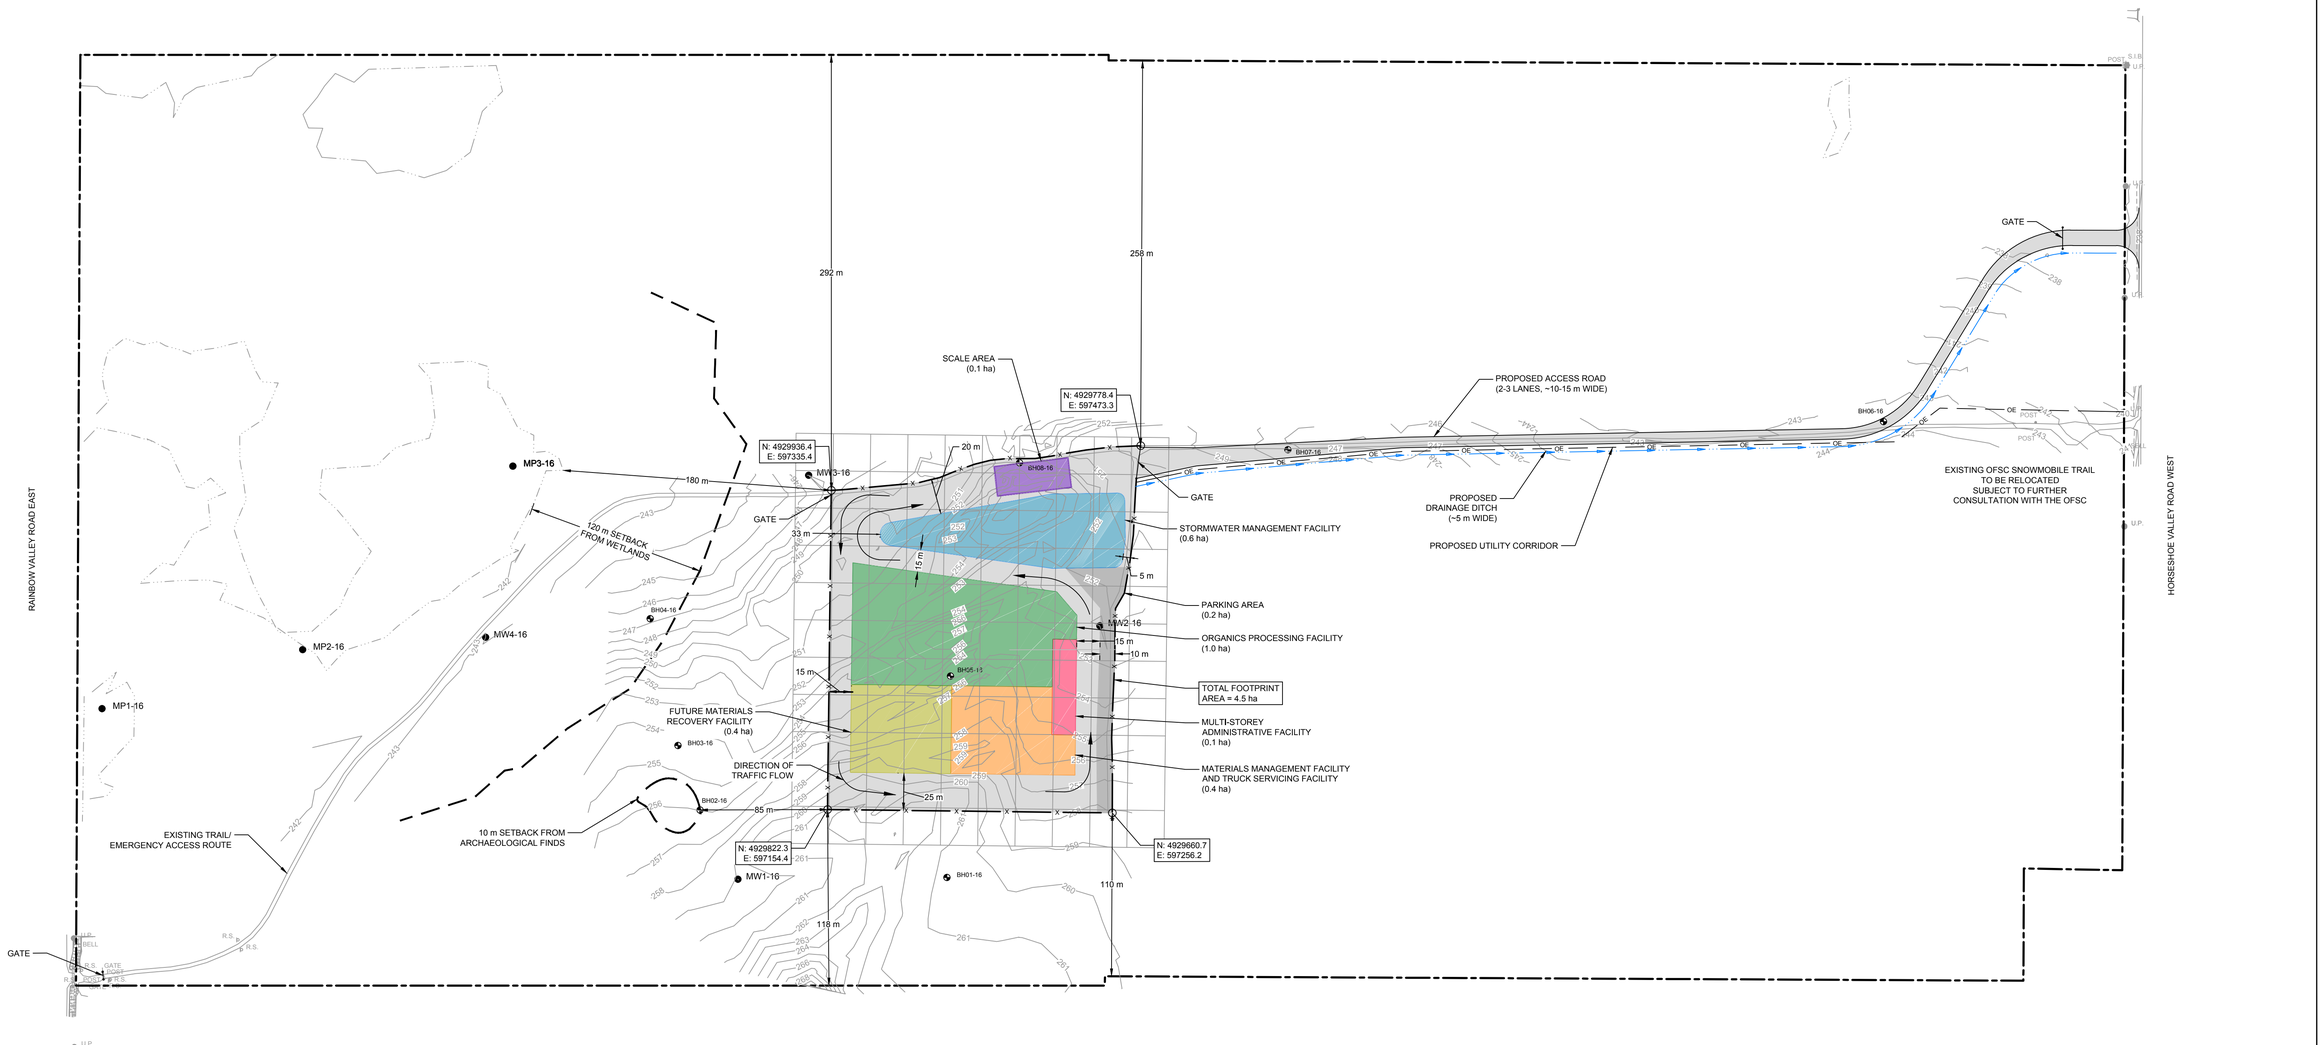

FINAL

No.	Issue	Drawn	Approved	Date
-	-	-	-	-

0 20 40 60m

Bar is 20mm on original size drawing
0 20mm

Reuse of Documents
This document and the ideas and designs incorporated herein, as an instrument of professional service, is the property of GHD and shall not be reused in whole or in part for any other project without GHD's written authorization.
© 2016 GHD

GHD Limited
651 Colby Drive
Waterloo Ontario N2V 1C2 Canada
T 519 884 0510 F 519 884 0525 W www.ghd.com

This document shall not be used for construction unless signed and sealed for construction.

Drawn	MW	Designer	KP
Drafting Check	BP	Design Check	DS
Project Manager	BD	Date	Nov 15, 2016
		Scale	1:2000

Client COUNTY OF SIMCOE
Project ENVIRONMENTAL RESOURCE RECOVERY CENTRE
Title CONECEPTUAL SITE PLAN
Project No. 86822-00
Original Size ANSI D
Sheet No. FIGURE 3.1
Sheet 1 of 1

Plot Date: 15 November 2016 - 10:48 AM Plotted By: Matt Wolfer CAD File: P:\drawings\86000s\86822\86822-PRES\86822-00(PRES001)\86822-00(PRES001)\86822-00(PRES001)CI-WA006.dwg